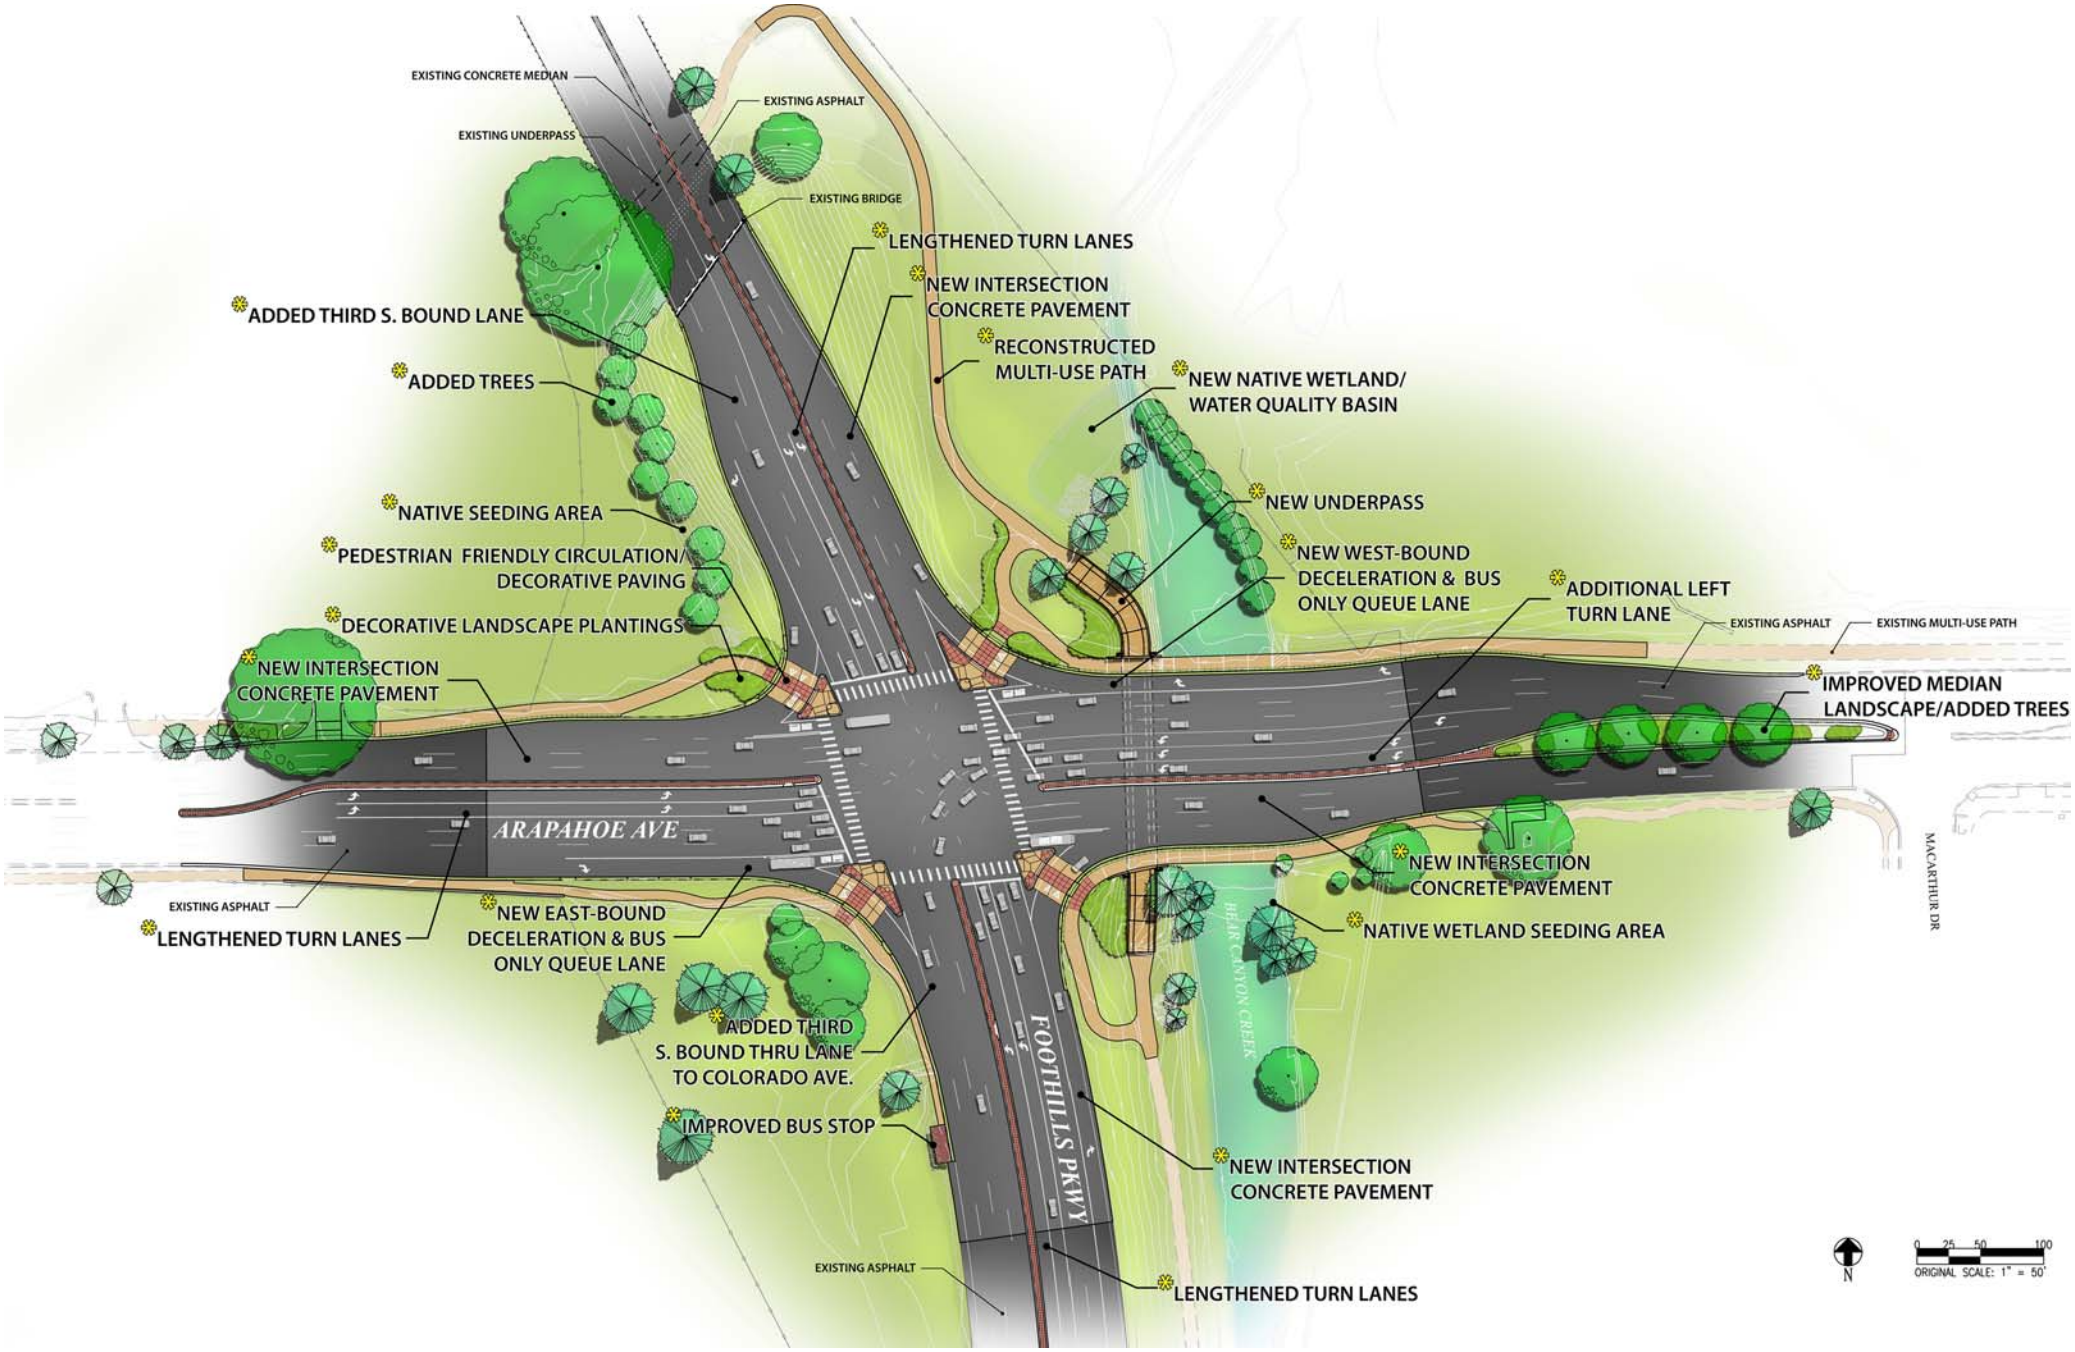
EXISTING CONCRETE MEDIAN
EXISTING ASPHALT
EXISTING UNDERPASS
EXISTING BRIDGE
LENGTHENED TURN LANES
NEW INTERSECTION CONCRETE PAVEMENT
ADDED THIRD S. BOUND LANE
RECONSTRUCTED MULTI-USE PATH
ADDED TREES
NEW NATIVE WETLAND/ WATER QUALITY BASIN
NEW UNDERPASS
NATIVE SEEDING AREA
NEW WEST-BOUND DECELERATION & BUS ONLY QUEUE LANE
PEDESTRIAN FRIENDLY CIRCULATION/ DECORATIVE PAVING
ADDITIONAL LEFT TURN LANE
EXISTING ASPHALT
EXISTING MULTI-USE PATH
DECORATIVE LANDSCAPE PLANTINGS
NEW INTERSECTION CONCRETE PAVEMENT
IMPROVED MEDIAN LANDSCAPE/ADDED TREES
ARAPAHOE AVE
NEW INTERSECTION CONCRETE PAVEMENT
MACARTHUR DR
EXISTING ASPHALT
NATIVE WETLAND SEEDING AREA
LENGTHENED TURN LANES
NEW EAST-BOUND DECELERATION & BUS ONLY QUEUE LANE
BEAR CANYON CREEK
ADDED THIRD S. BOUND THRU LANE TO COLORADO AVE.
FOOTHILLS PKWY
IMPROVED BUS STOP
NEW INTERSECTION CONCRETE PAVEMENT
EXISTING ASPHALT
LENGTHENED TURN LANES
N
0 25 50 100
ORIGINAL SCALE: 1" = 50'