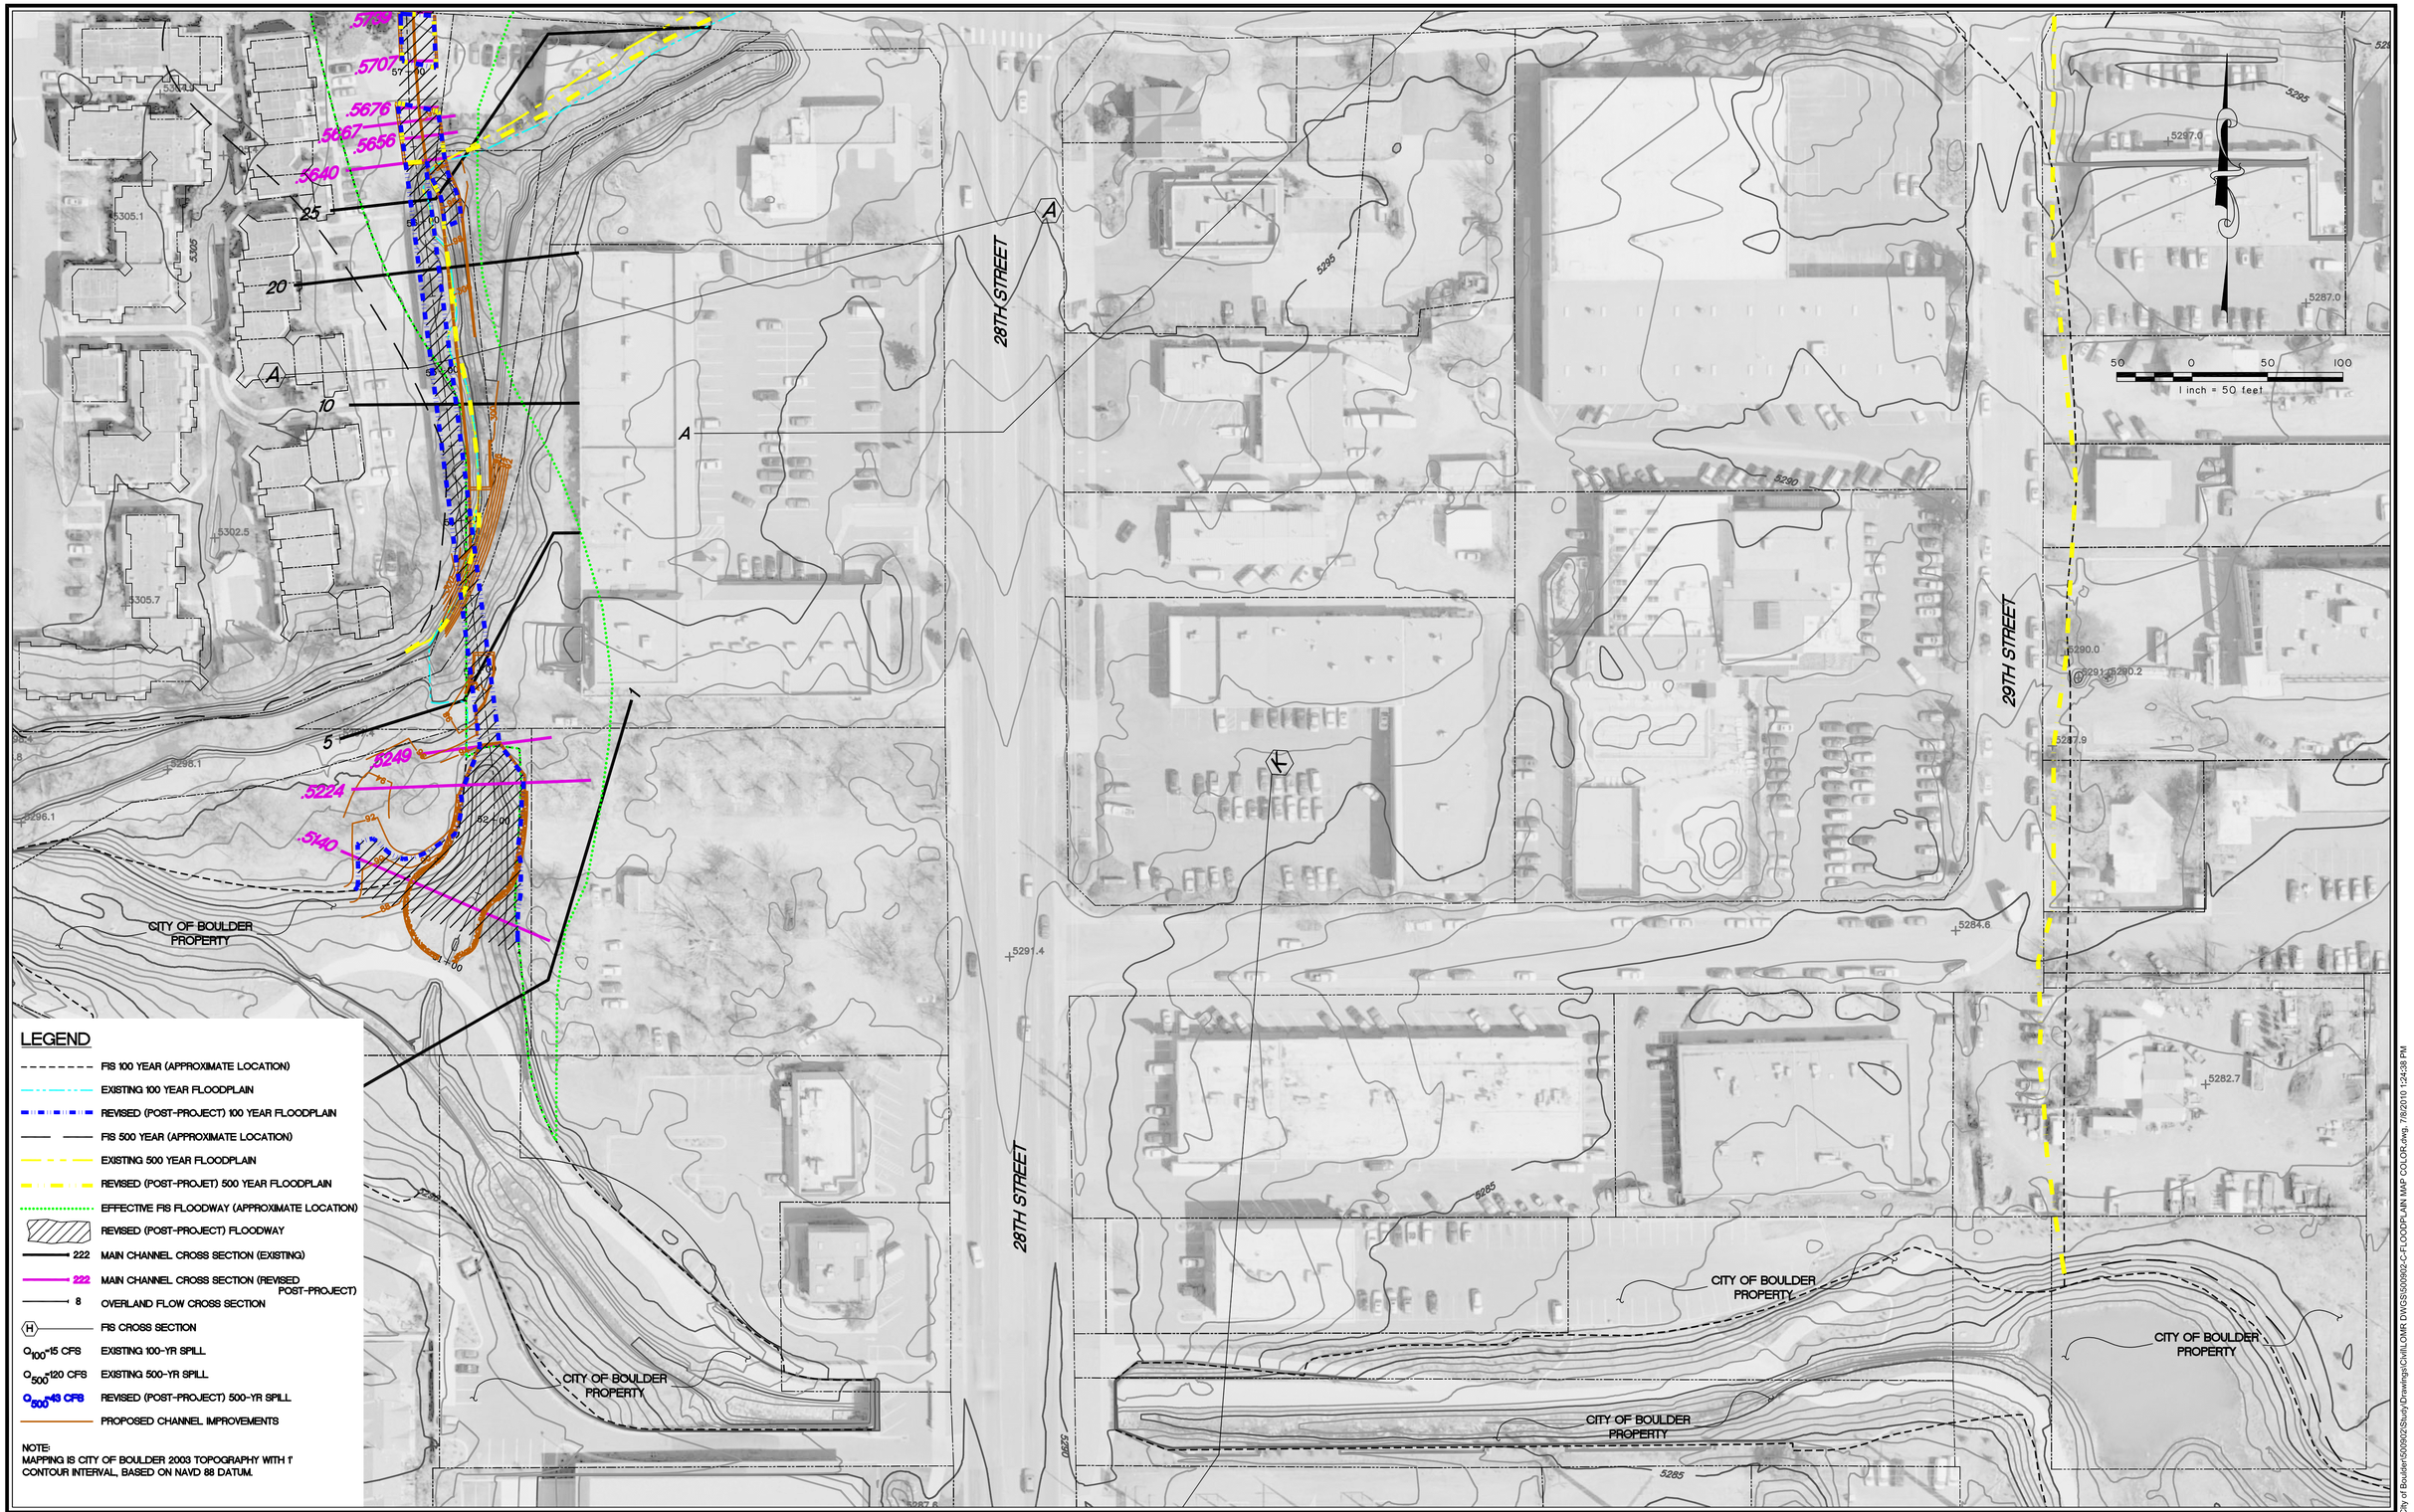

CITY OF BOULDER	ELMER'S TWO MILE CREEK LOMR	FLOODPLAIN MAP	WHPacific 12596 West Bayaud Avenue, Suite 200 Lakewood, Colorado 80228 Phone: 303.458.5550 Fax: 303.480.9766	DESIGN: GGS, ELS DETAIL: ELS, ERH CHECK: MRG	PROJECT NUMBER 500902 DATE: May 28, 2010	DRAWING NUMBER 6

P:\City of Boulder\500902\Study\Drawings\Civil\LOMR DWGS\500902-C-FLOODPLAIN MAP COLOR.dwg, 7/8/2010 1:24:38 PM