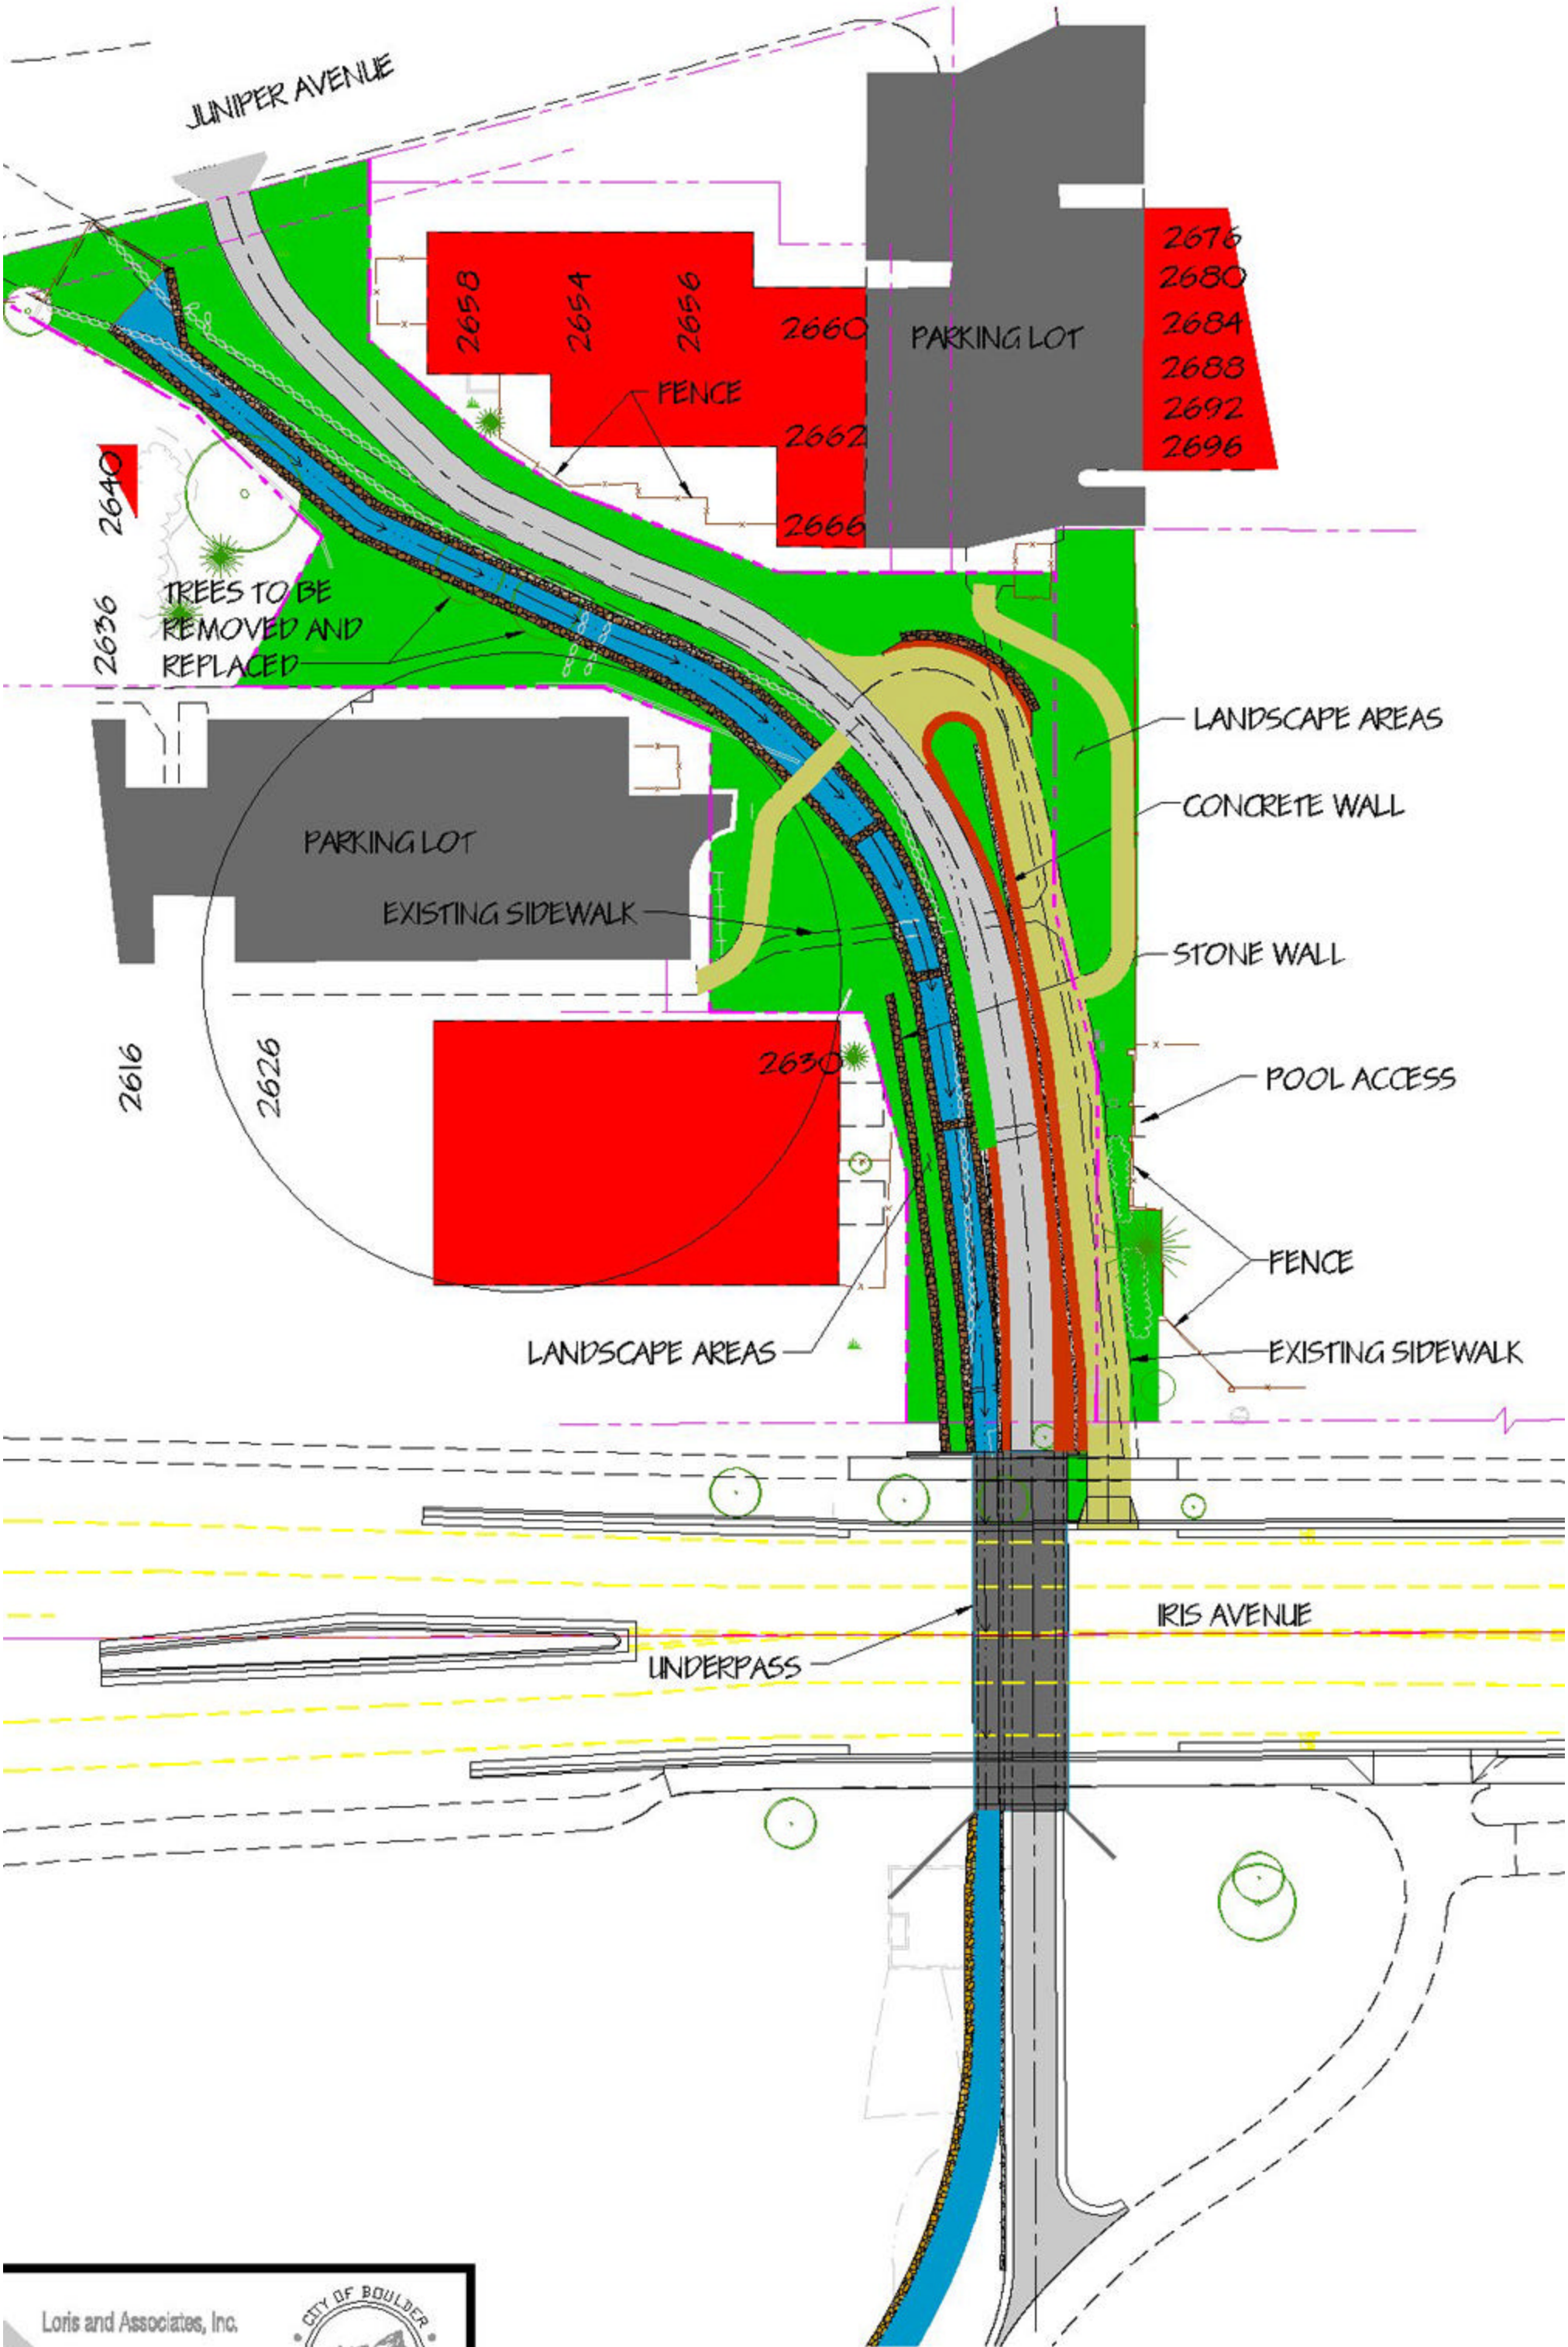


Loris and Associates, Inc.
5775 Flatiron Pkwy
Suite 207
Boulder, Colorado 80301

CITY OF BOULDER PUBLIC WORKS DEPARTMENT

# ELMER'S TWO-MILE UNDERPASS AT IRIS